FilmL.A., Inc.
6255 W Sunset Blvd, 12th Floor
Hollywood, CA 90028
t: (213)977-8600 - f: (213)977-8601
www.filmla.com

Summary Information

Permit No: F00157687-G **Type of Permit:** FILMING **Release Date:** 11/12/2019

Production Company	MESQUITE PRODUCTIONS
Insured Company Name	MESQUITE PRODUCTIONS
Contact Phone No. 1	310-244-2099
Contact Phone No. 2	310-926-7597
Fax	310-244-9283
Address	10500 ORBITAL WAY PACOIMA, California 91331
Production Title	THEM COVENANT
Type of Production	TV Drama

Producer	Don Kurt
Director	Larysa Kondracki
1st AD	Larry Wagner
Production Manager	Dustin Bernard
FilmL.A. Coordinator	Sarah Neubauer
Location Manager	Jared Kurt
Primary Phone	Mobile - 818-636-8129
Secondary Phone	
Location Assistant	Matt Cassel
Primary Phone	Mobile - 310-702-6441
Secondary Phone	

Fees

LA CITY FIRE SAFETY OFFICER	$1,836.00	**Total Permit Fee**	$1,901.00
FILMLA MONITOR FEES - DOUBLE TIME	$65.00	**Number of Locations**	1

NOT A PERMIT

FilmL.A., Inc.
6255 W Sunset Blvd, 12th Floor
Hollywood, CA 90028
t: (213)977-8600 - f: (213)977-8601
www.filmla.com

Summary Information — Location

Location 1 of 1

Permit Number F00157687-G
Production Company MESQUITE PRODUCTIONS
Insured Company MESQUITE PRODUCTIONS
Production Title THEM COVENANT

Location Manager Jared Kurt
Primary Phone Mobile - 818-636-8129
Secondary Phone

Location Address 13000 Oxnard St, Los Angeles, CA, 91401
Location Name GRANT SENIOR HIGH SCHOOL
Location Type School
Location Description LOS ANGELES UNIFIED SCHOOL DISTRICT
Prep Dates 11/8/2019 - 11/11/2019 07:00 - 19:00 4 days
Film Dates 11/11/2019 - 11/11/2019 04:00 - 21:00 1 day
Strike Dates 11/12/2019 - 11/13/2019 07:00 - 19:00
Open or Closed to the Public Closed
Generic Conditions **THE CONSUMPTION OF ALCOHOLIC BEVERAGES AND THE USE OF DRUGS, INCLUDING MARIJUANA, ON LOCATION BY ANY CAST, CREW, OR INVITED GUESTS IS STRICTLY PROHIBITED.**
Community Survey Obtained
CROSSOVERS/CABLING ACROSS STREET I: Not allowed on street without prior approval.
FilmLA Monitor required at a minimum of four hours.
Must Maintain 5' Clearance on Sidewalks/Walkways
Must maintain local/emergency access
No cast or crew parking on area streets
No interference with merchant activity.
No Parking in handicap spaces at anytime.
Number of uniformed officers listed on the permit is a minimum requirement. Permittee remains responsible for deploying a sufficient number of uniformed officers to provide traffic and crowd control to ensure the safety of the film crew and the public.
Please see attached document Oxnard St btwn Coldwater Cyn Blvd & Ethel Ave SS curb - Them Covenant (Rev 2).pdf

Equipment on Location

Type	Quantity
5 or 10 ton trucks	5
Cast/Crew vehicles	75
Catering Truck	1
Condors	1
Cranes	1
Cube Trucks	3
Generator	2
Honey Wagons	1
Motor Homes	6
Picture vehicles	6
Portable restrooms	1
Semi Trucks	5

Personnel on Location

Type	Quantity
Cast	5
Crew	100
Extras	80
LA City UFSO assigned	46264
Off-Duty/Retired LAPD Officer(s)	2

NOT A PERMIT

FilmL.A., Inc.
6255 W Sunset Blvd, 12th Floor
Hollywood, CA 90028
t: (213)977-8600 - f: (213)977-8601
www.filmla.com

Summary Information — Location

Permit Number F00157687-G
Production Company MESQUITE PRODUCTIONS
Insured Company MESQUITE PRODUCTIONS
Production Title THEM COVENANT

Location Manager Jared Kurt
Primary Phone Mobile - 818-636-8129
Secondary Phone

Stakebed Trucks	5
Trailers	3
Vans	4

Filming Activities Drive ups & away; Equipment on sidewalk, in curb lane & across street; Interior and exterior dialogue; Intermittent pedestrian control; Intermittent traffic control - 2 minute standard (except 0700-0900 hrs & 1500-1900 hrs); walk & talk on site, out in front,of school, picture cars (1950's), drive up/away. Dolly tracks on site. Talent in hallways, walking in/out of classroom doors, exterior in courtyard. ; Greens/ Set dressing/Art dept/ Transpo to arrive trucks. ; Atmospheric smoke effect 6 am - 8 pm;

Jurisdiction **Political:** Los Angeles City - Council District 02 **Police:** Los Angeles Police **Fire:** Los Angeles City Department

Thomas Guide **Page:** 532 **Grid:** E7

Coordinator Note RIDER G - ADDS UFSO AND COLLECTS FEES. EXTENDS HOURS TILL 2100. COLLECTS ADDITIONAL FEES.

Parking

Base Camp
Location Type : Filming Location

Crew Parking
Location Type : Other Location
6355 Bellingham Ave, Los Angeles, CA, 91606

Parking Notes
Arrival of trucks after 1700hrs on 11/08
Prep for all depts 11/09 Saturday from 0700-1900

NOT A PERMIT

Permit #F00157687-G

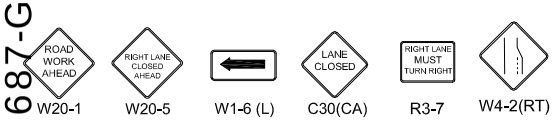

Ⓢ TRAFFIC SIGNAL

TRAFFIC CONE

TYPE I W/ SIGN

HIGH LEVEL WARNING DEVICE

FLASHING ARROW SIGN (FAS)

ALL TRAFFIC CONTROL WILL BE INSTALLED TO MEET OR EXCEED THE LATEST CA-MUTCD MINIMUM REQUIREMENTS

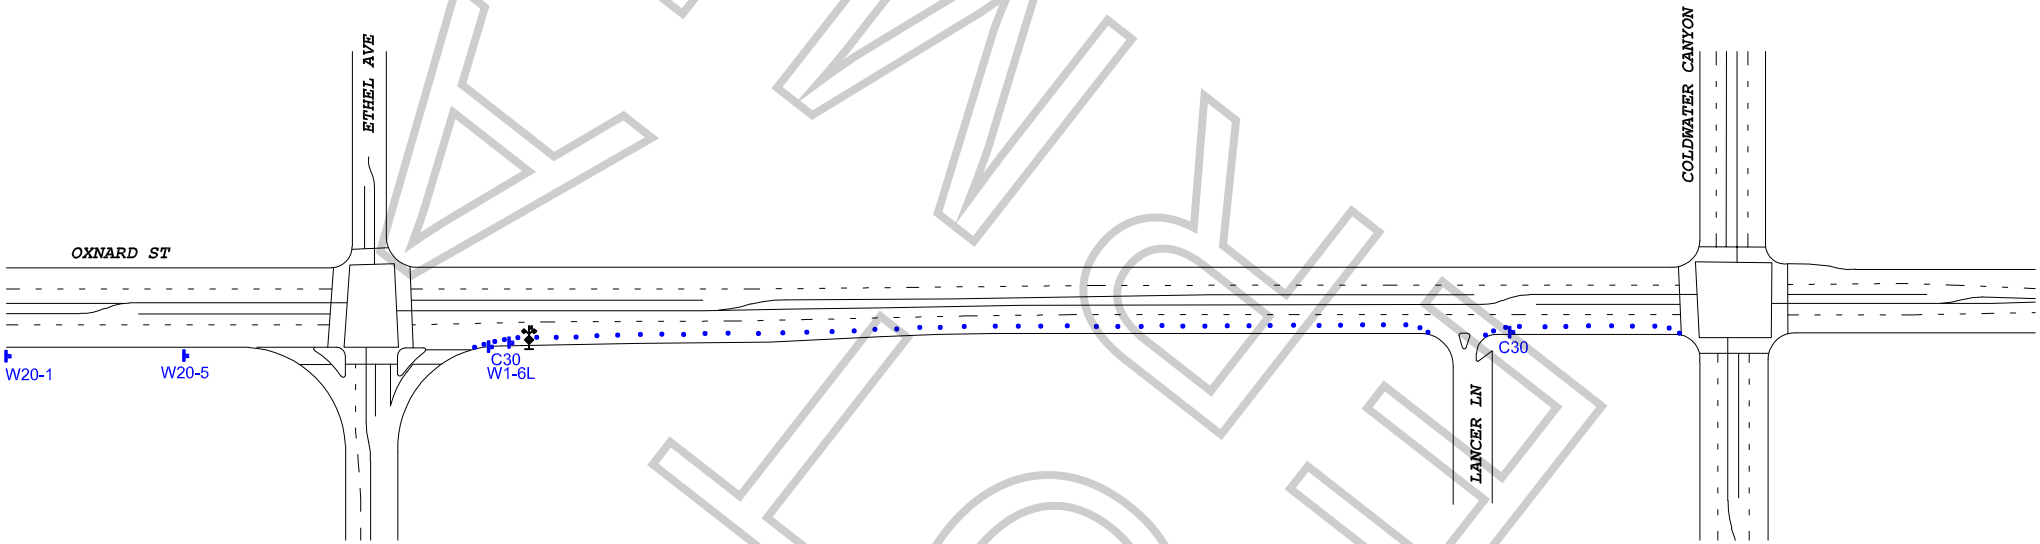

FINAL
NOT FOR CONSTRUCTION

WORK ZONE TRAFFIC CONTROL PLAN
GENERAL NOTES

1. DATE/TIME:
   11-9-19 FROM 07:00 HOURS TO 19:00 HOURS.
   11-11-19 FROM 04:00 HOURS TO 22:00 HOURS.
   11-12-19 FROM 07:00 HOURS TO 19:00 HOURS.

2. ALL SIGNING, STRIPING, AND TRAFFIC CONTROL DEVICES SHALL CONFORM TO THE (CURRENT) STATE OF CALIFORNIA DEPARTMENT OF TRANSPORTATION (CALTRANS) STANDARD PLANS AND STANDARD SPECIFICATIONS, CALIFORNIA MUTCD, AND ANY ADDENDUMS THERETO, AND AS SHOWN ON THESE PLANS, SYMBOLS AND ABBREVIATIONS USED ARE SHOWN ON CALTRANS STANDARD PLANS.
3. THERE WILL BE NO INTERFERENCE WITH TRAFFIC SIGNALS OR CROSSWALKS.
4. CONES WILL BE 28" MINIMUM HEIGHT AND HAVE REFLECTORIZED SLEEVES FOR NIGHT WORK.
5. POLICE WILL DIRECT TRAFFIC IF NECESSARY.

TCP FOR: THEM COVENANT

LOCATION: SOUTH SIDE CURB LANE - OXNARD ST
FROM COLDWATER CYN BLVD TO ETHEL AVE
VAN NUYS, CALIFORNIA

CONTACT: JARED KURT
PH# 818-636-8129
DAVE STANLEY
OFFICE# 818-262-5290

JCL TRAFFIC SERVICES
(213) 622-9775
C31-CA Lic # 805357

DATE	REVISIONS
10-28-19	DATE TIME CHANGE
11-1-19	DATE TIME CHANGE

DRAFTER: MARIO MENJIVAR
SCALE: N.T.S.
FILM LA: SN